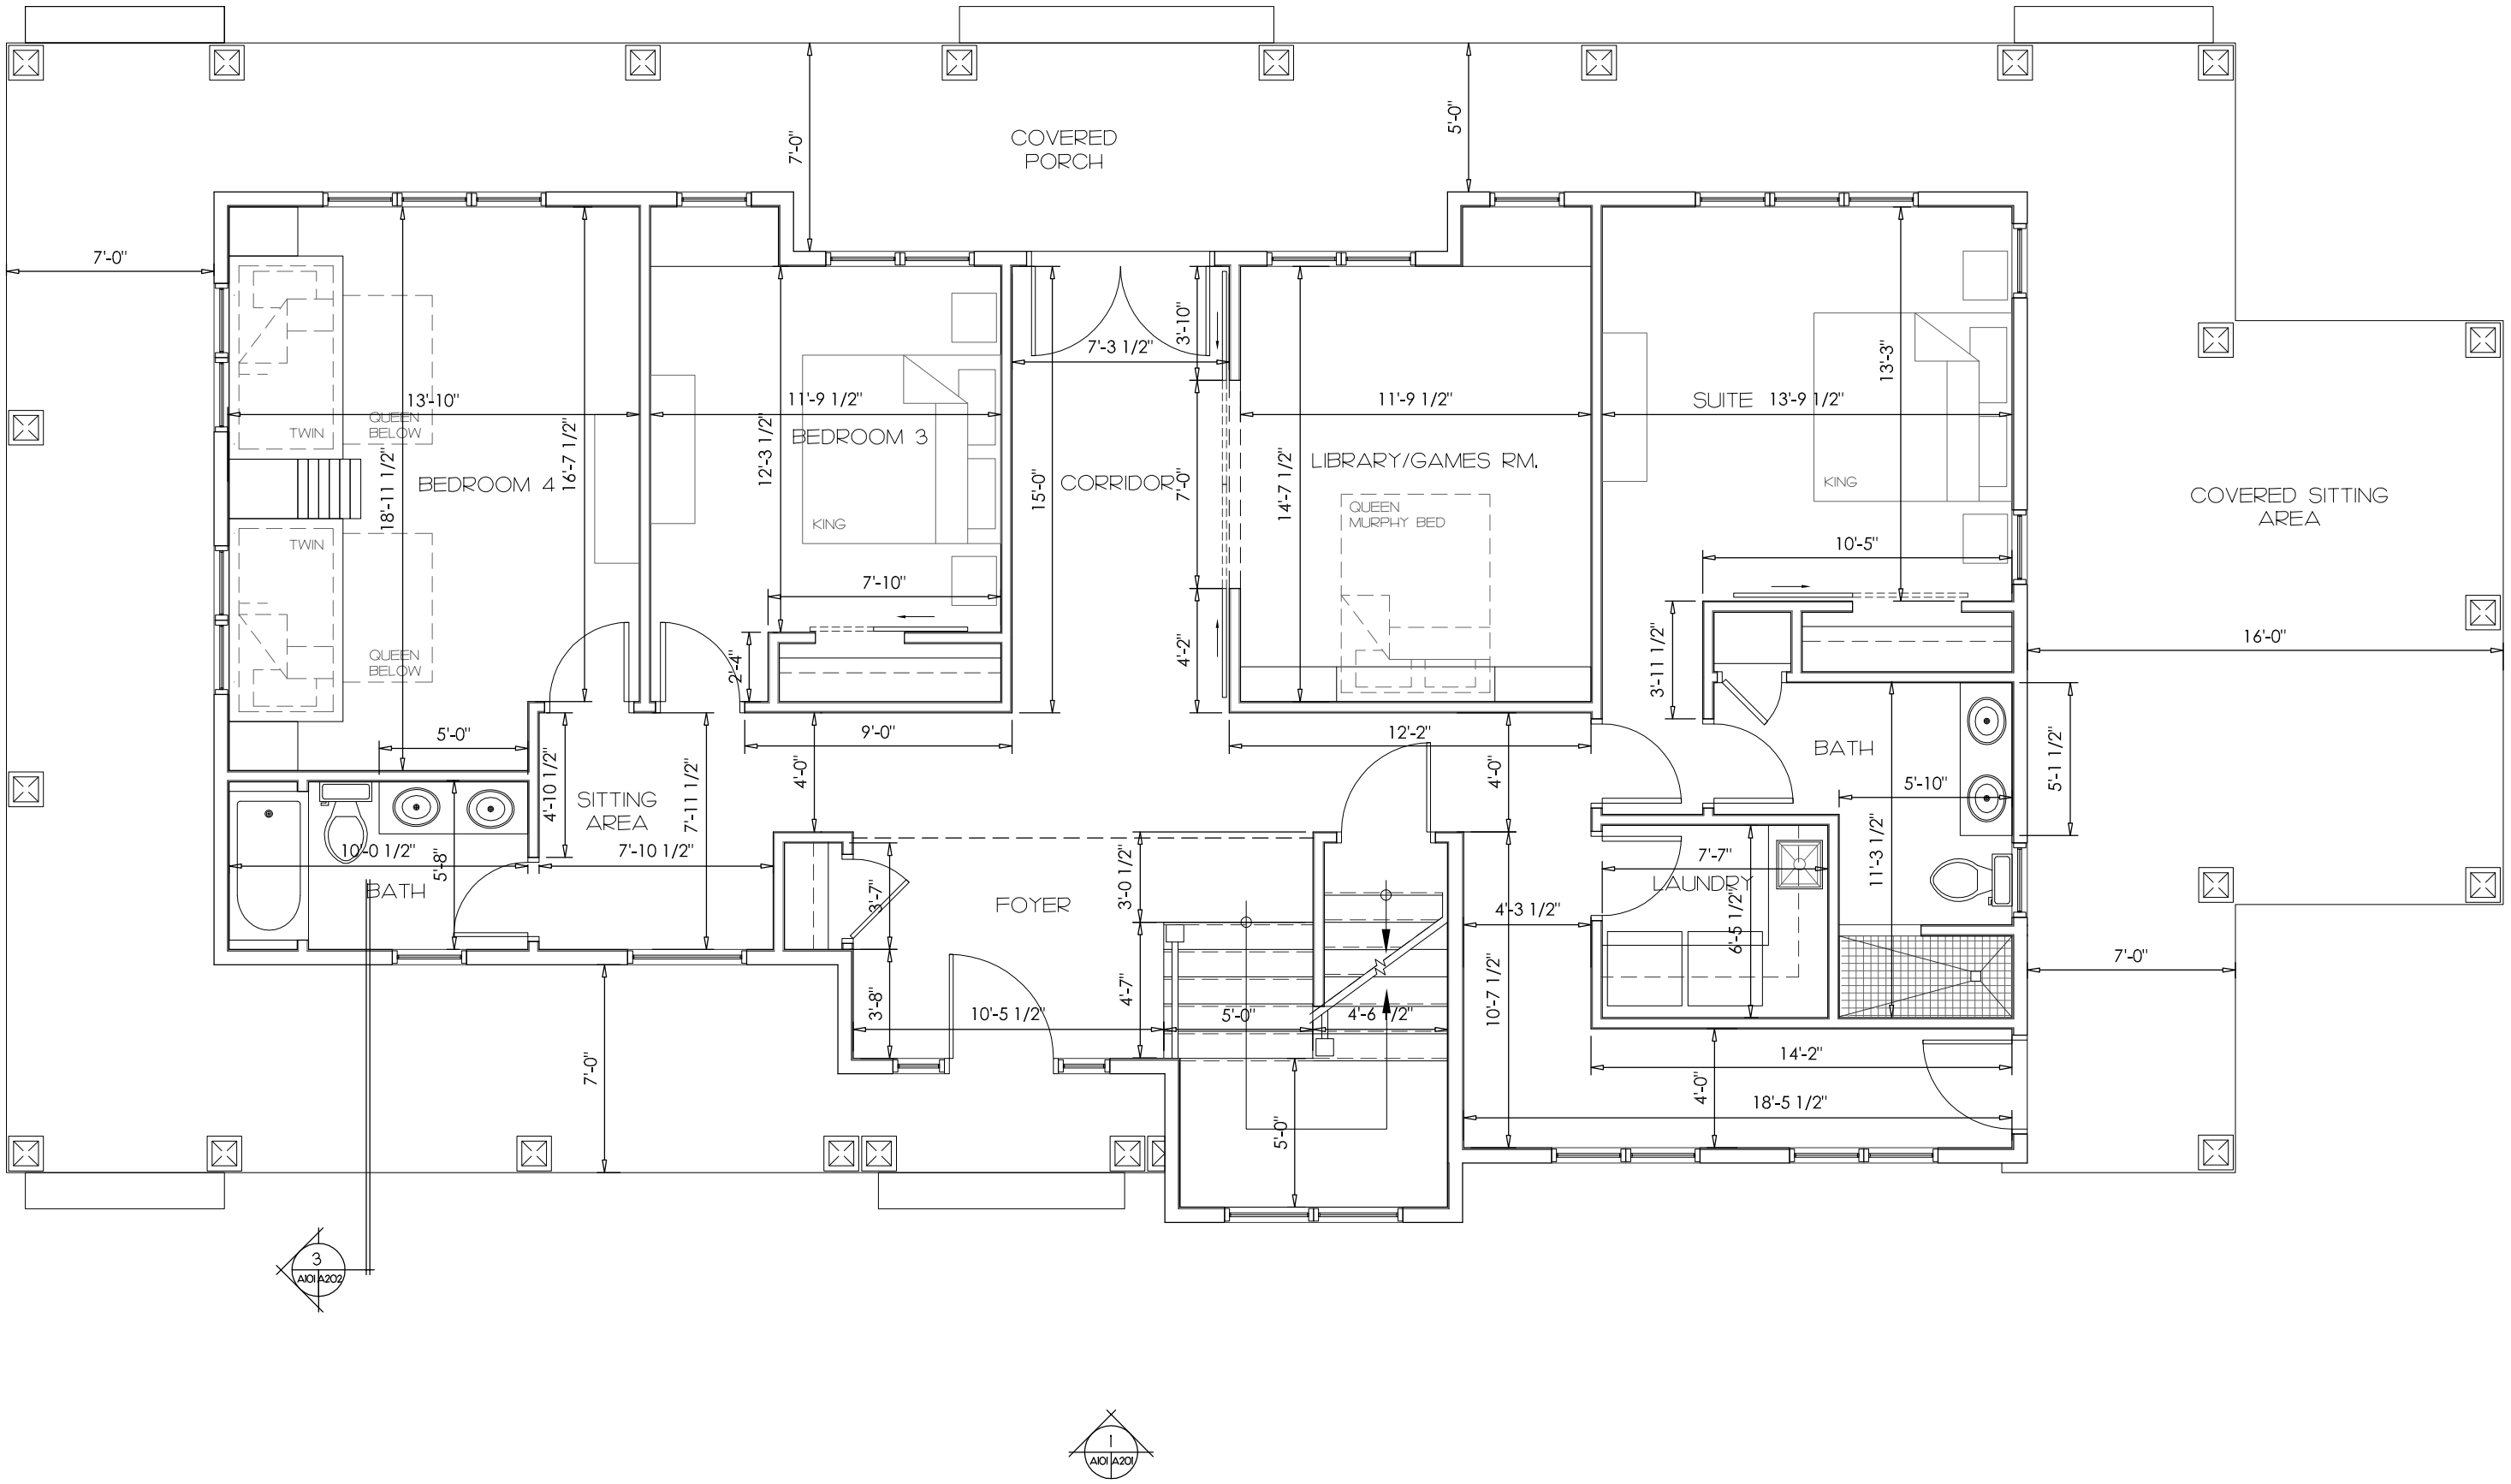

1 A101 A101 MAIN FLOOR PLAN